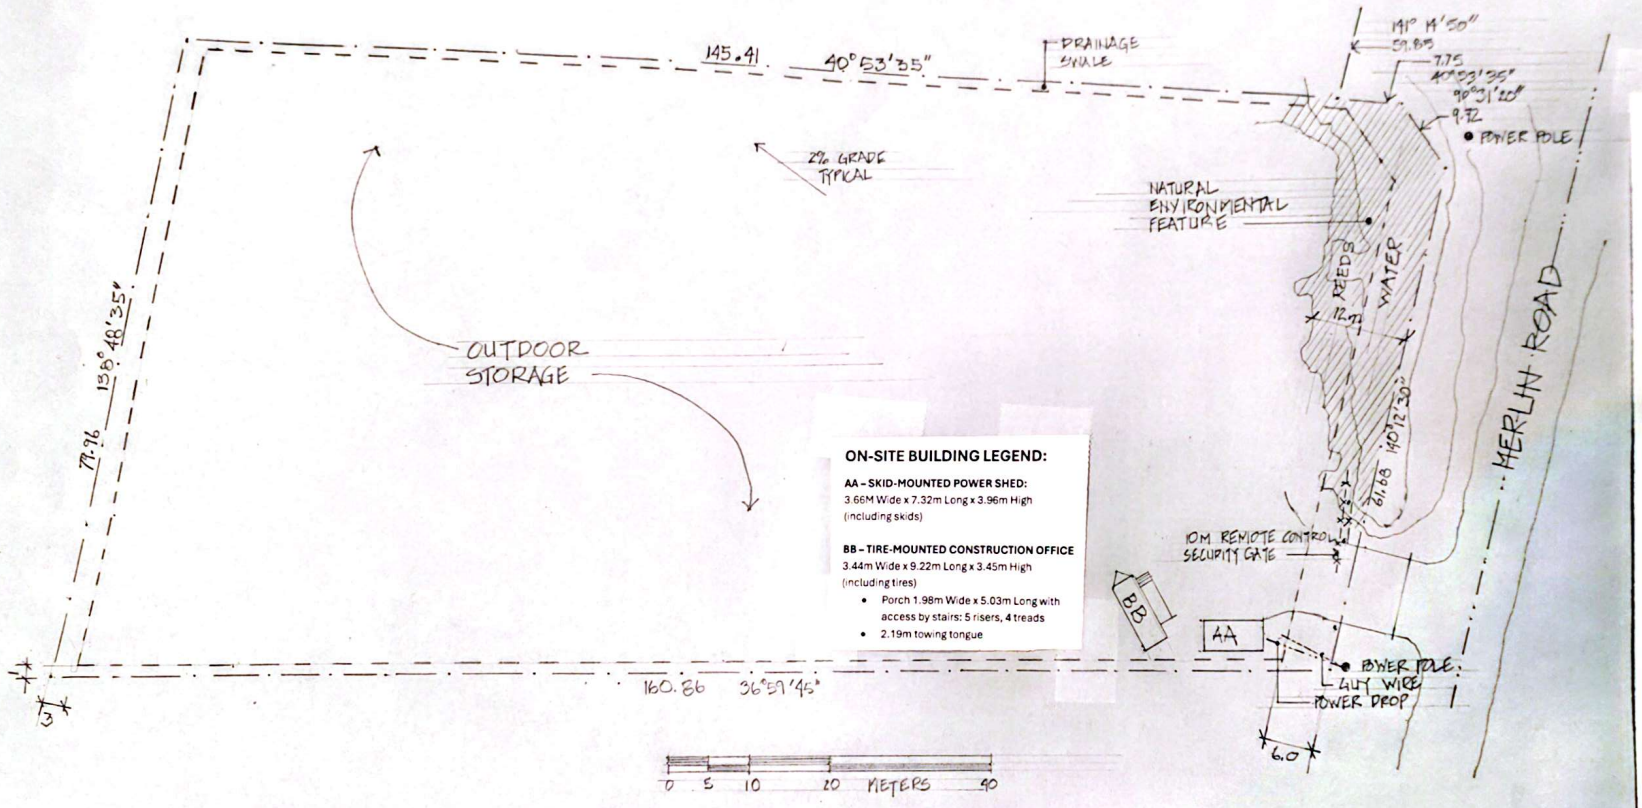

ON-SITE BUILDING LEGEND:

AA – SKID-MOUNTED POWER SHED:
3.66M Wide x 7.32m Long x 3.96m High (including skids)

BB – TIRE-MOUNTED CONSTRUCTION OFFICE
3.44m Wide x 9.22m Long x 3.45m High (including tires)

- Porch 1.98m Wide x 5.03m Long with access by stairs: 5 risers, 4 treads
- 2.19m towing tongue

Project:
Territorial Source and Supply Ltd.
Outdoor Storage
Bylaw 5045 (March 14, 2022)
Zoning IG- Industrial General 12.4

Civic Address:
109 Merlin Road,
Engle Subdivision, Ph-2

Legal Address:
Lot 7, Block 908, Plan 4727
Site Area: 11,746.85m²

Site Survey:
Sub-Arctic Geomatics
Drawing L7 B908-SE02.DWG
(2021.10.13)

ISSUE HISTORY

Date	Purpose
2021.09.25	Development Incentive Program By-Law No 4534, Section 11.B.ii
2025.10.20	Development Permit: Electrical Power Drop, Electrical Shed, Temporary Construction Office
2025.12.28	Consolidation per E.Smith email, 2025.12.24 (PLDEV-2025-0134)

A-1

SITE PLAN

CamScanner